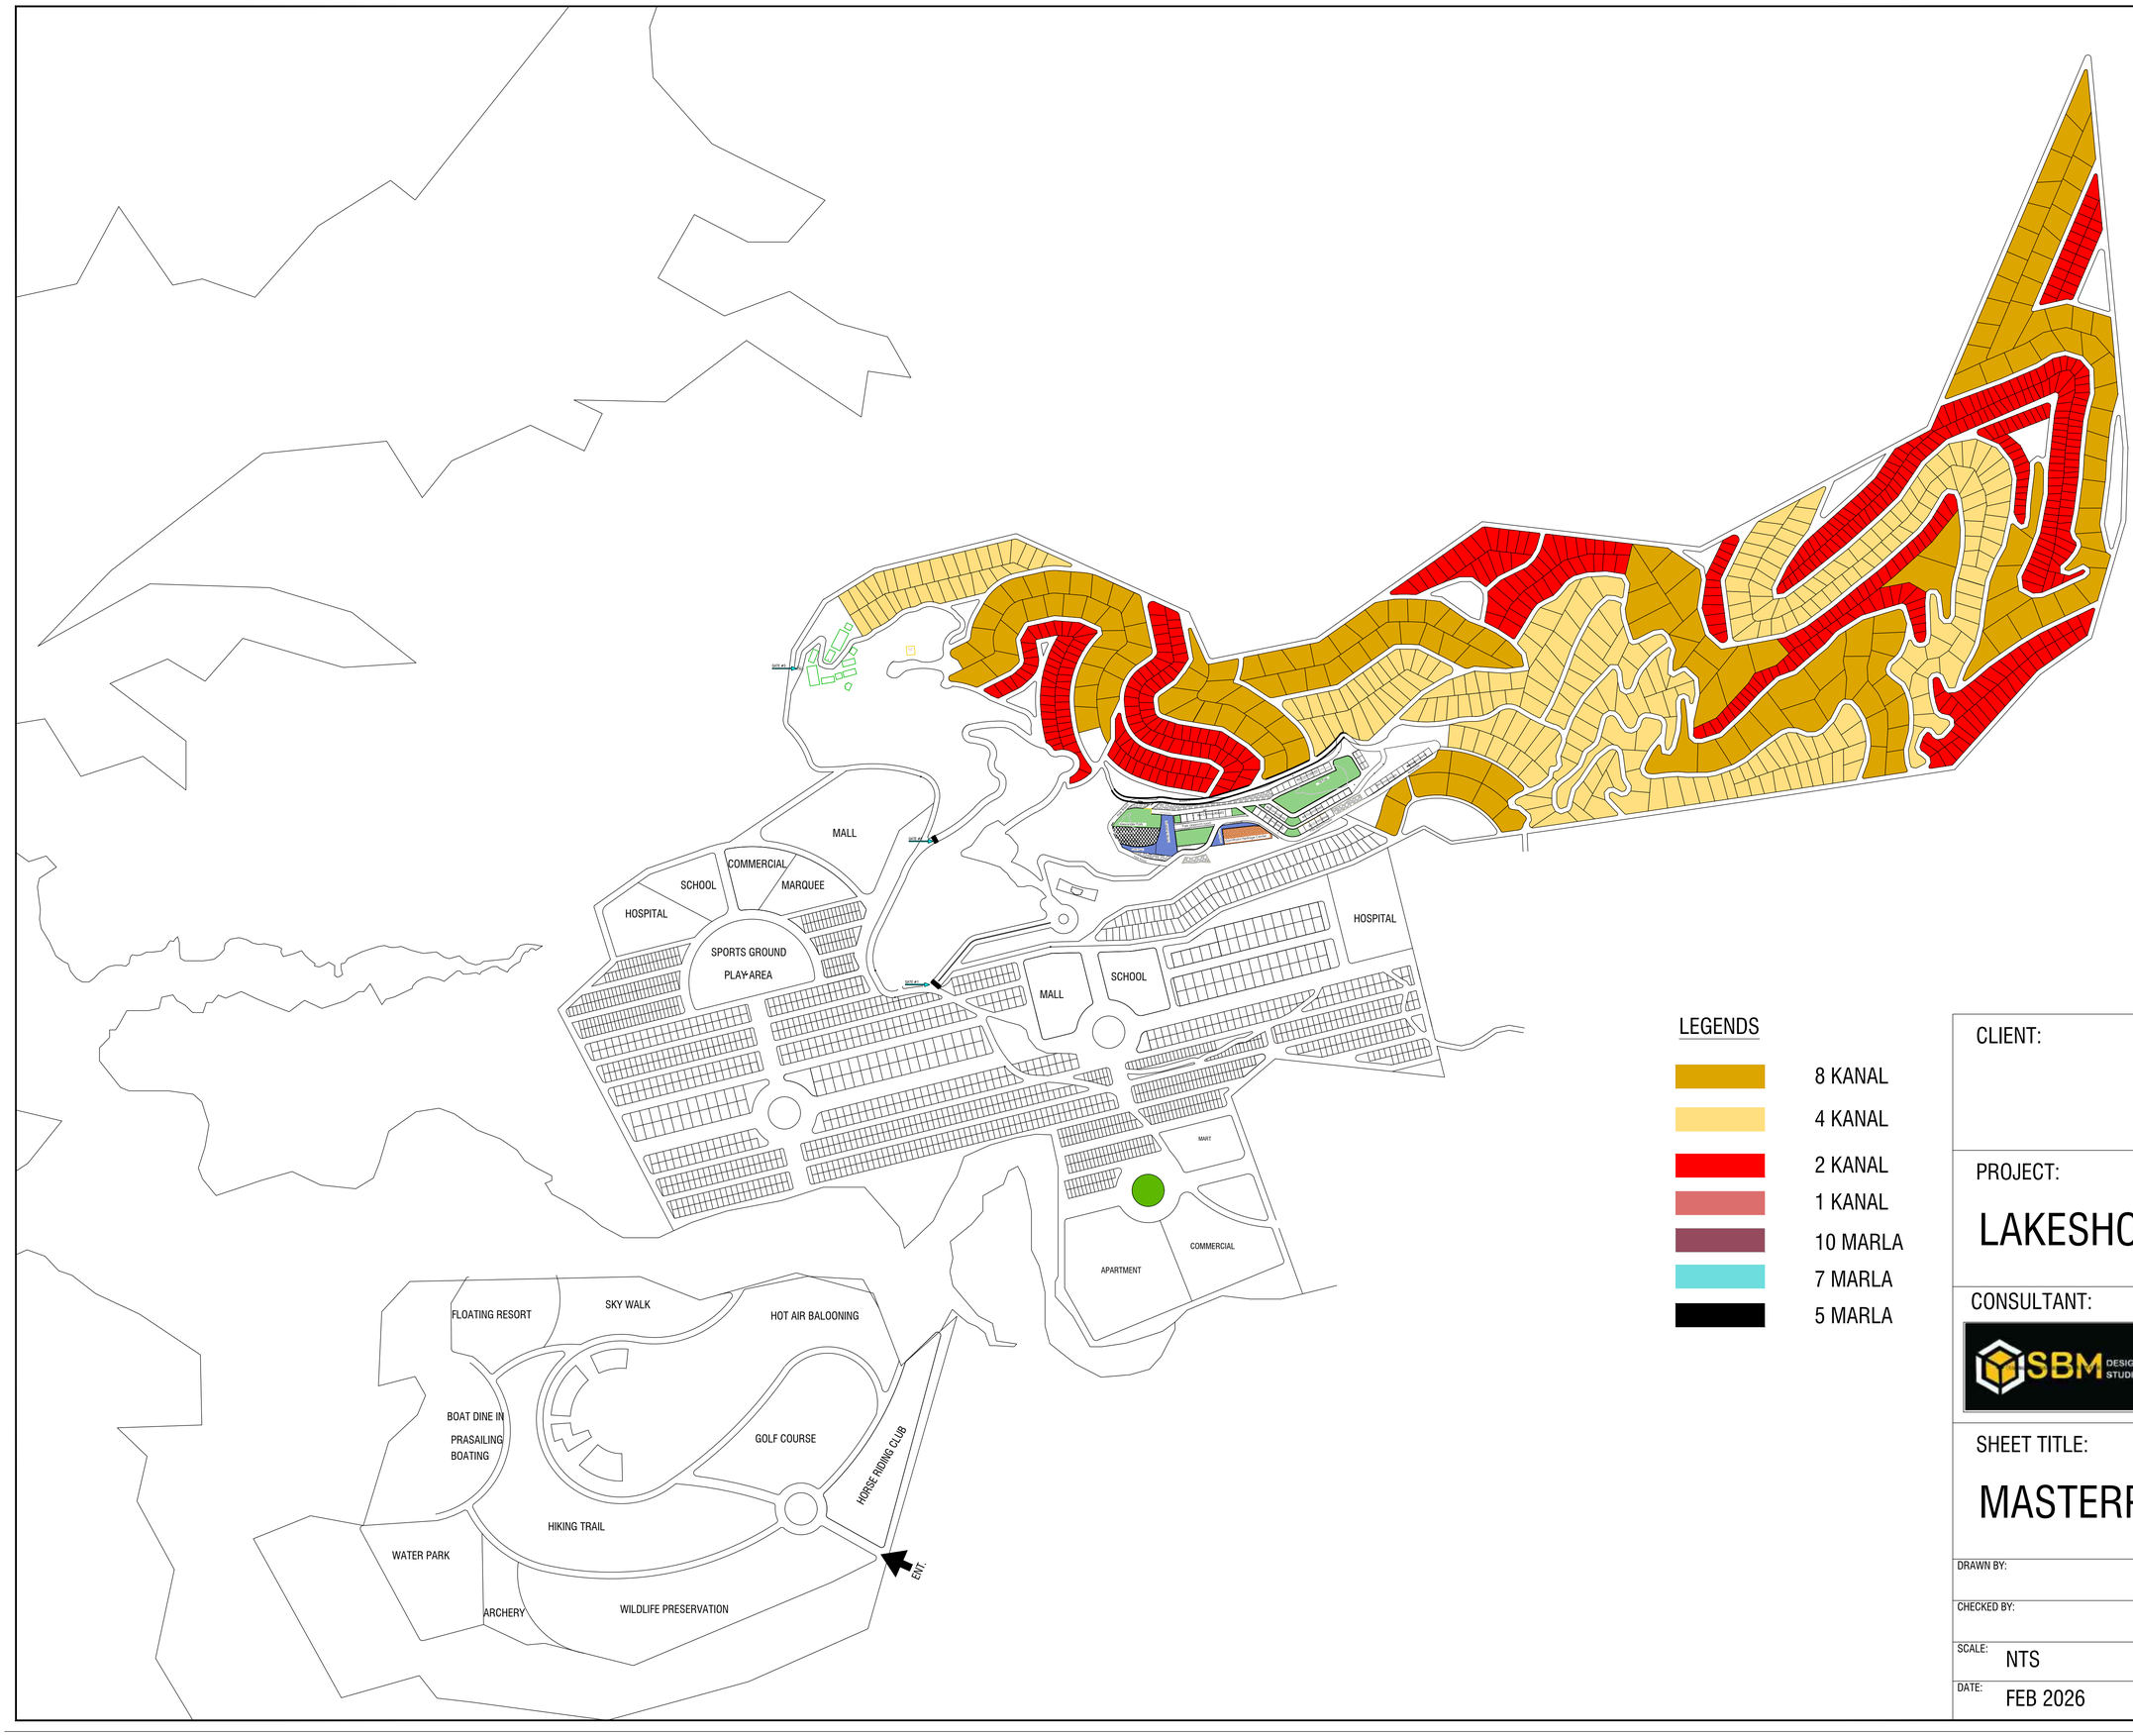


LEGENDS

- 8 KANAL
- 4 KANAL
- 2 KANAL
- 1 KANAL
- 10 MARLA
- 7 MARLA
- 5 MARLA

CLIENT:

PROJECT:

LAKESHORE CITY

CONSULTANT:

SBM DESIGN STUDIO
Cell No: +92 3313615279
Whatsapp: 92 3313615279
Email: sbmdesignstudio@gmail.com
Location: DHA Phase-6, Karach

SHEET TITLE:

MASTERPLAN

DRAWN BY:	DRAWING NO. A-01
CHECKED BY:	
SCALE: NTS	
DATE: FEB 2026	